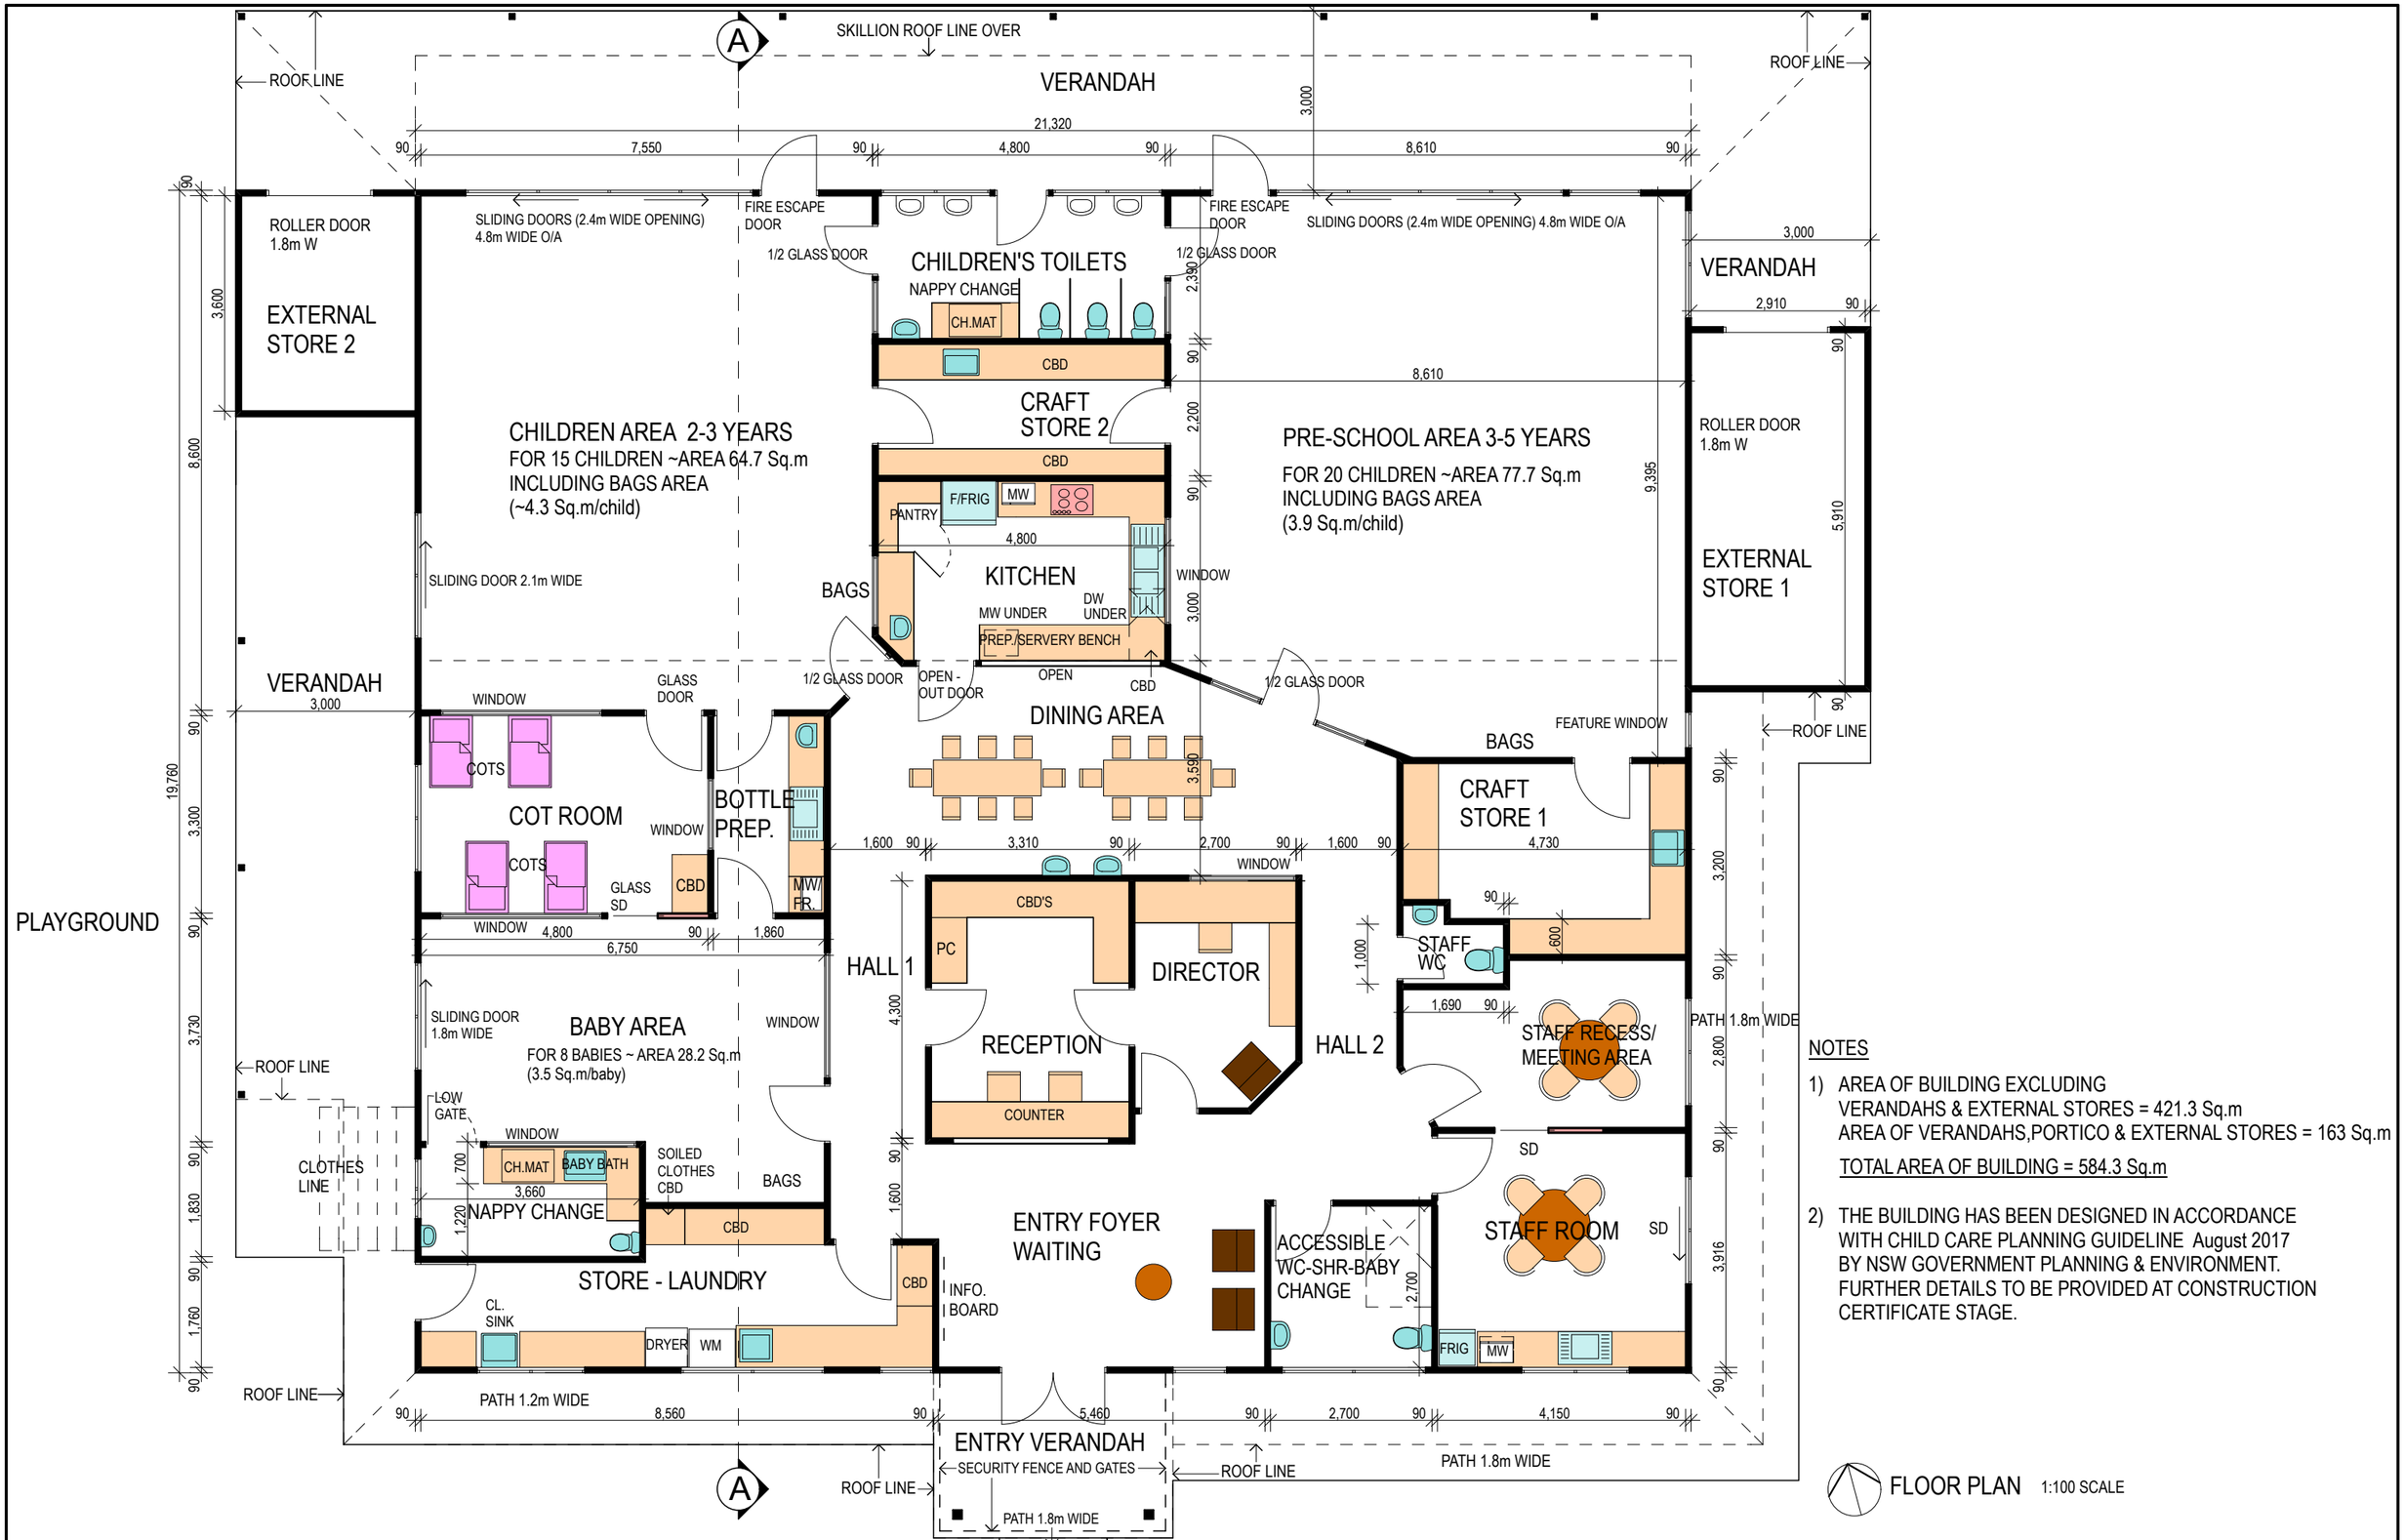

NOTES

1) AREA OF BUILDING EXCLUDING VERANDAHS & EXTERNAL STORES = 421.3 Sq.m
   AREA OF VERANDAHS,PORTICO & EXTERNAL STORES = 163 Sq.m
   TOTAL AREA OF BUILDING = 584.3 Sq.m

2) THE BUILDING HAS BEEN DESIGNED IN ACCORDANCE WITH CHILD CARE PLANNING GUIDELINE August 2017 BY NSW GOVERNMENT PLANNING & ENVIRONMENT. FURTHER DETAILS TO BE PROVIDED AT CONSTRUCTION CERTIFICATE STAGE.

FLOOR PLAN 1:100 SCALE

CONSULTANTS

REVISION NUMBER	REVISION DATE	REVISION DESCRIPTION

ARCHITECT
STEVEN MURRAY ARCHITECT
Registration No. 4450
35 BOONAH STREET,
GRIFFITH NSW 2680
PH/FAX: (02) 6964 7798
Email: stevenmurray54@gmail.com
www.stevenmurrayarchitecture.com

PROJECT
PROPOSED DAY CARE CENTRE
AT PART LOT 7017 DP 1019596, CNR MAHONGA AND KENNEDY STREETS, JERILDERIE NSW

TITLE
DA: PROPOSED FLOOR PLAN

CLIENT
JERILDERIE PRESCHOOL KINDERGARTEN INC.

JOB NUMBER:	DRAWING NUMBER: DA-A02
DATE: NOV. 2019	SCALE: 1:100
PAGE SIZE: A3	
DESIGNED: SM	DRAWN: SM
CHECKED: SM	